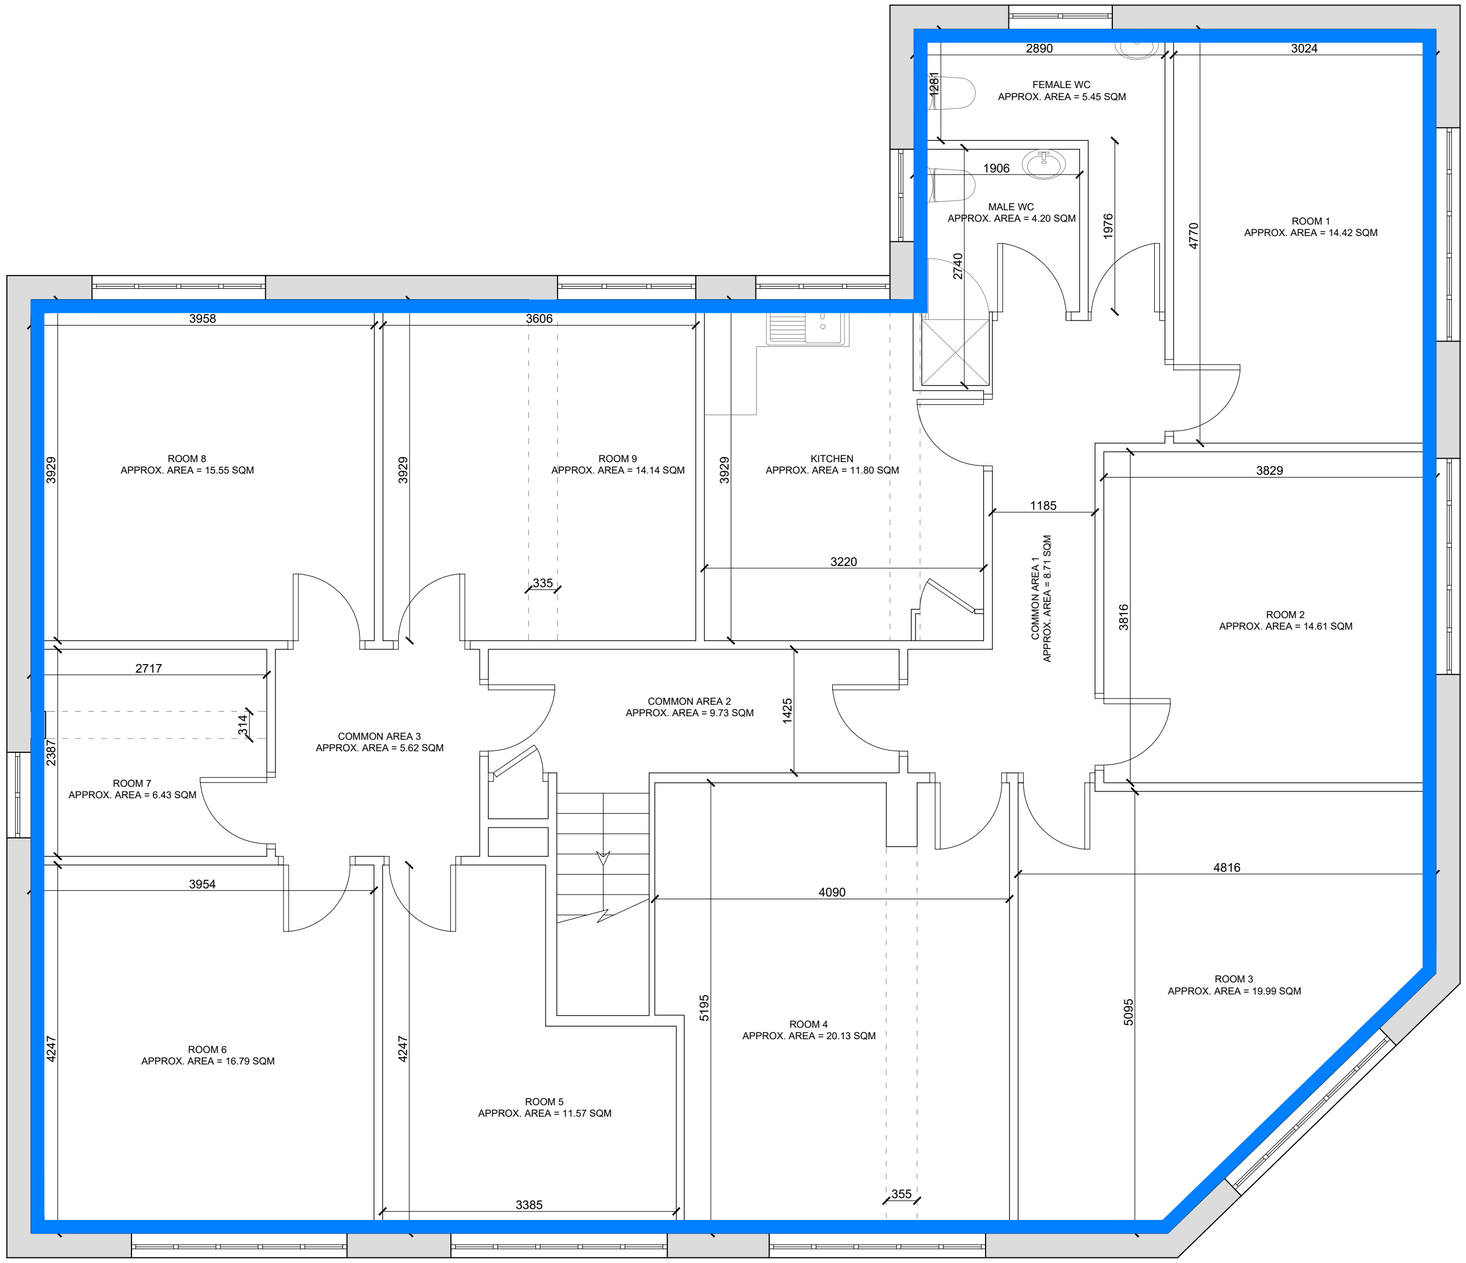

EXISTING FIRST FLOOR PLAN

MERCHAMP OFFICE, CLONTARF GROSS INTERNAL AREA (GIA)		
FLOOR	m2	ft2
FIRST FLOOR AREA	188	2,024
TOTAL	188	2,024

GROSS INTERNAL AREA

Notes:

- - -		

	Rev:	Date: - - -

THE BUILDING CONSULTANCY
PROJECT CONSULTANCY · BUILDING CONSULTANCY · DESIGN CONSULTANCY · COST CONSULTANCY · M&E CONSULTANCY · BER CONSULTANCY
23 FREDERICK STREET SOUTH DUBLIN 2 IRELAND
thebuildingconsultancy.ie
T: +353 1 6341000

Client: BRAVENHILL LTD, 1 SUSSEX STREET, DUN LAOGHAIRE, CO. DUBLIN	Dwg No: P001	Rev:
Project: MERCHAMP OFFICE, CLONTARF, DUBLIN	Status: INFORMATION	
Title: EXISTING FIRST FLOOR LAYOUT	Scale: 1:50 @ A2	Date:14 SEPT 2023
Project Number: 24189	Drawn: RM	Checked: KOD

All dimensions are in millimetres unless otherwise stated. Dimensions to be verified on site. Do not scale. Copyright of The Building Consultancy. All rights reserved. Drawing not to be reproduced without permission.